This copy is provided from Township files pursuant to the federal *Copyright Act*, section 32.1(a). Permission is required from the originator of this document for use of the information or for any additional copies.

COPYRIGHT RESERVED. THIS DRAWING MUST NOT BE SCALED. VARIATIONS AND MODIFICATIONS TO WORK SHOWN ON THESE DRAWINGS SHALL NOT BE CARRIED OUT WITHOUT WRITTEN PERMISSION FROM THE ARCHITECTS. THIS DRAWING IS THE EXCLUSIVE PROPERTY OF ROBERT CICCOZZI ARCHITECTURE INC. AND CAN BE REPRODUCED ONLY WITH THEIR WRITTEN PERMISSION.

REVISIONS:

NO.	DATE	DESCRIPTION

ISSUE:

13/09/02 ISSUED FOR BUILDING PERMIT

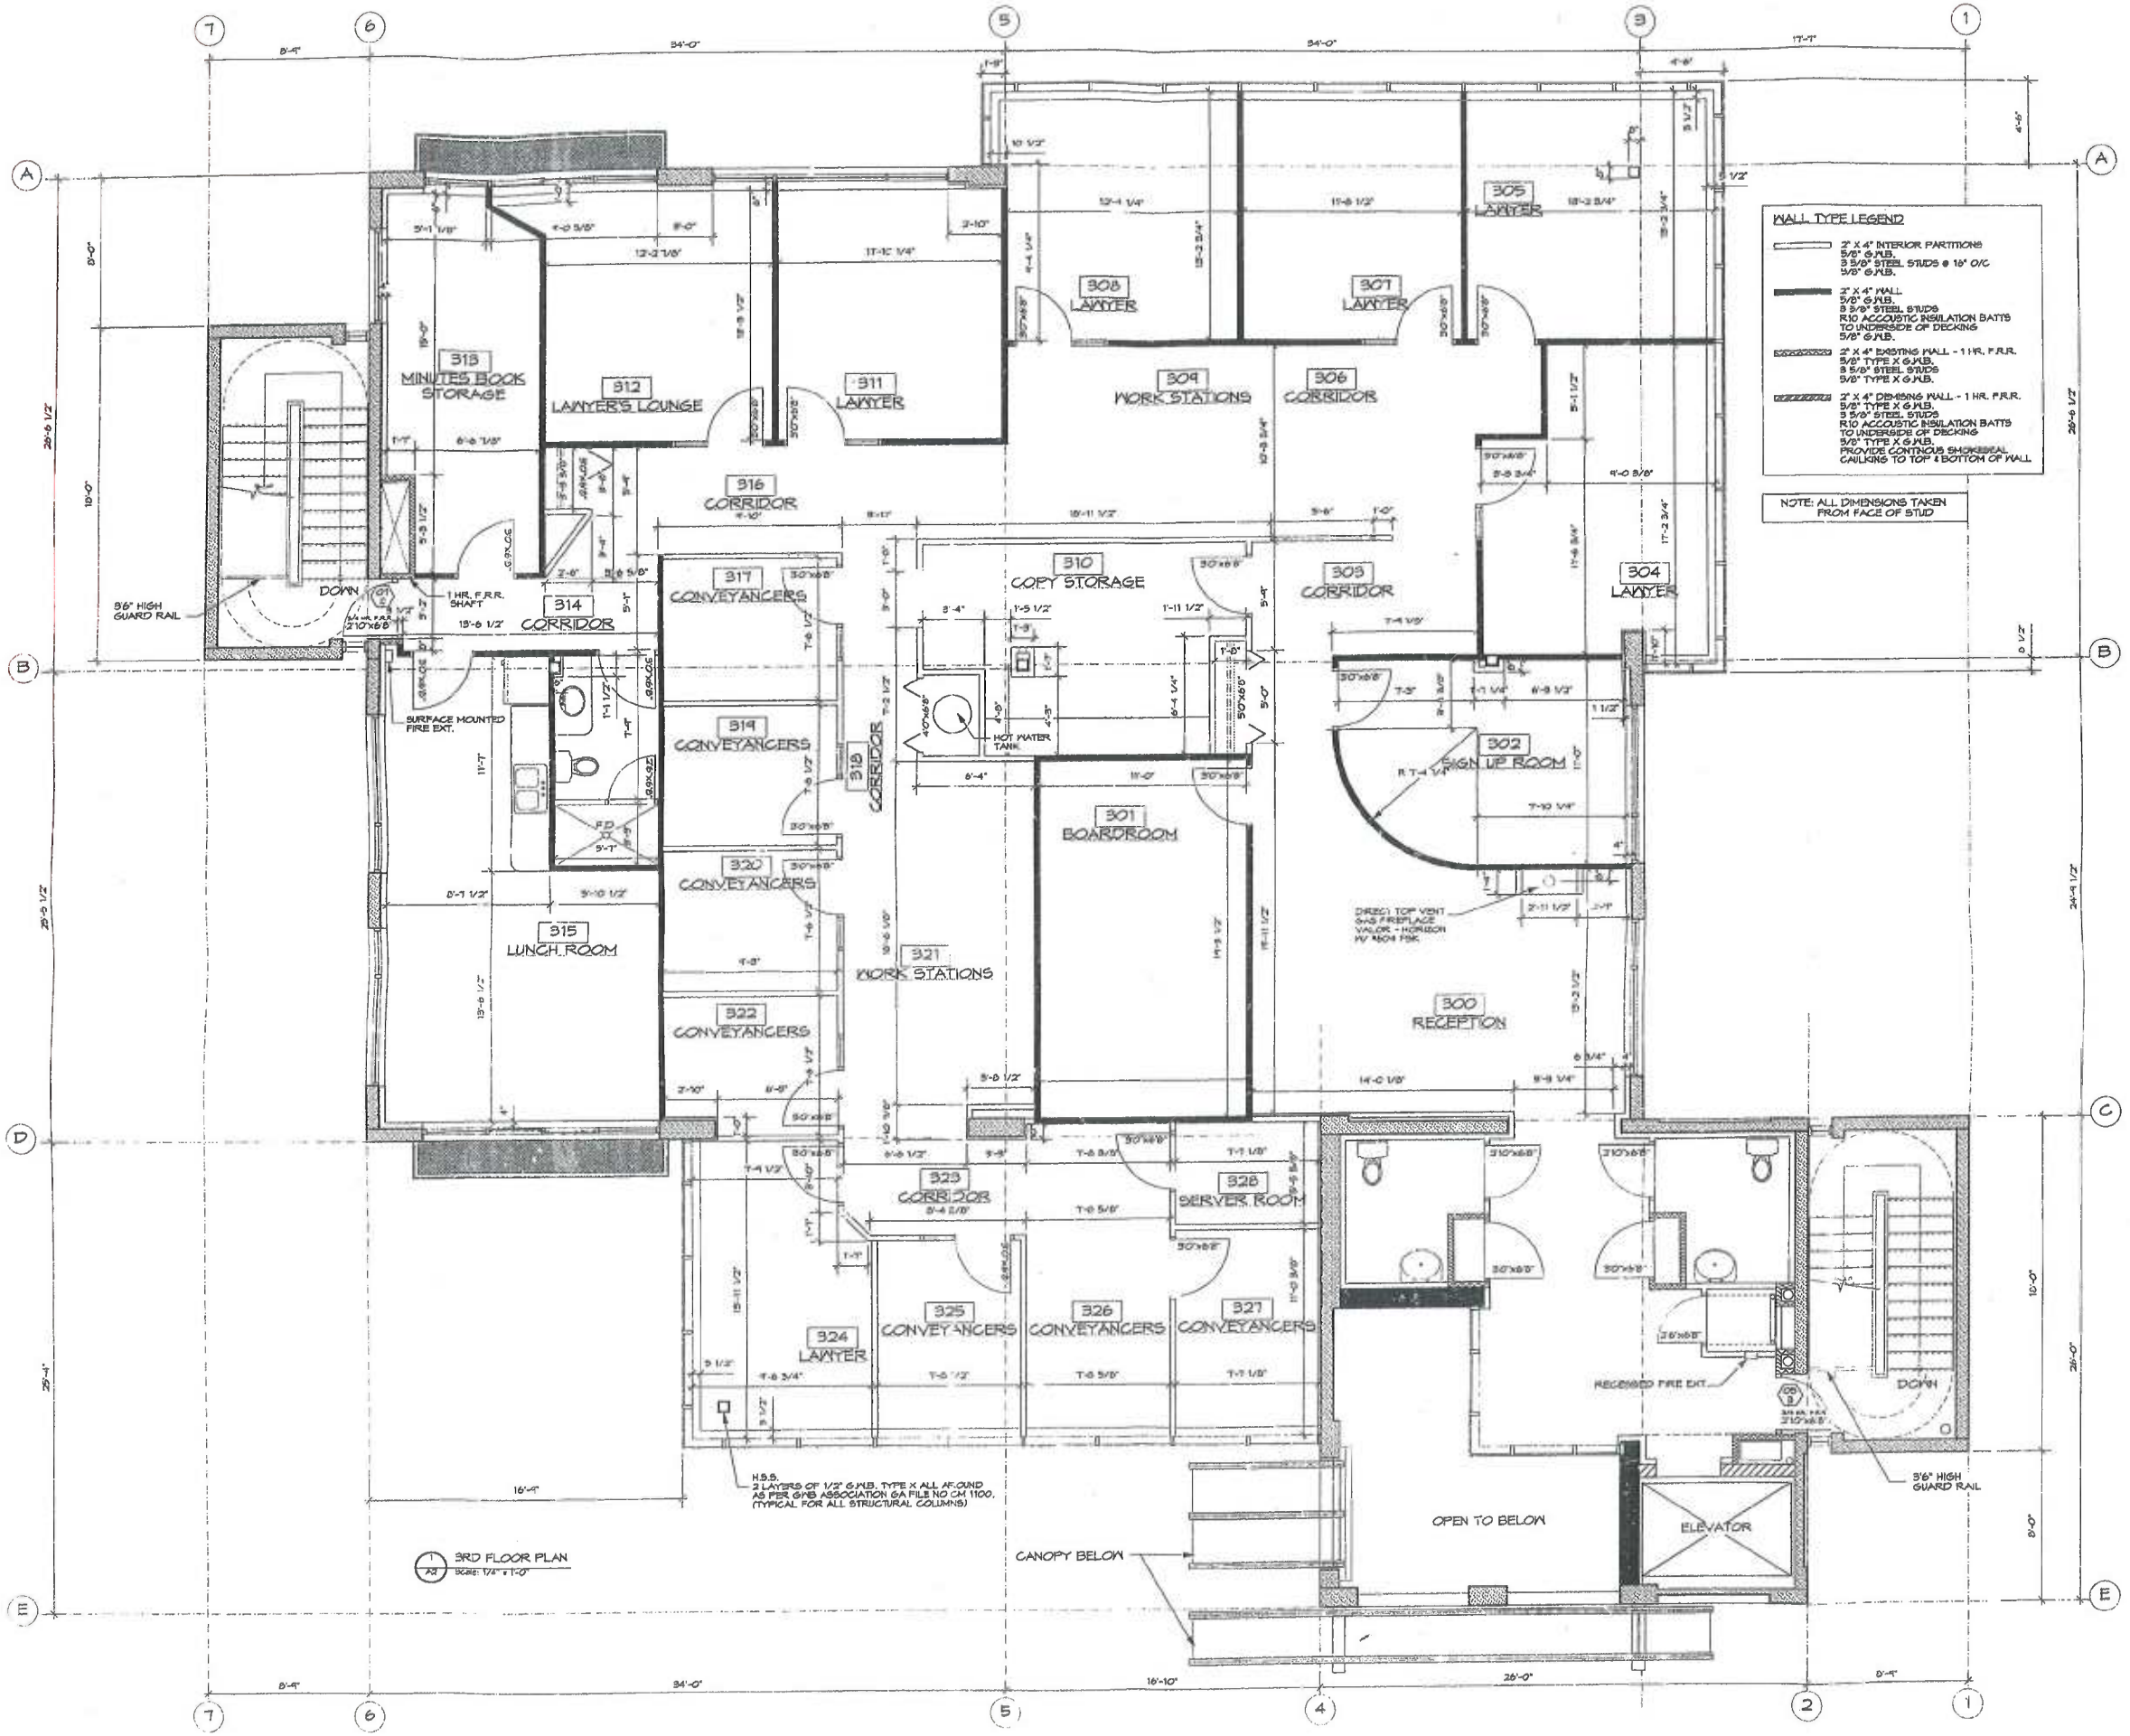

RCA
Robert Ciccozzi Architecture Inc.
#201 - 1226 Hamilton Street
Vancouver, B.C.
Canada
V6B 2S8
Tel: (604) 687 - 4741
Fax: (604) 687 - 4641
E-mail: rcarch@direct.ca

PROJECT:
Lindsay Kenny Offices

Tenant Improvement Project

2nd & 3rd Floor
20033 64 th Ave.
Langley, B.C.

DRAWN: MER	DATE: MARCH 2002
CHECKED BY: R.C.	
SCALE: 1/4" = 1'-0"	PROJECT NO.: RCA.54

SHEET TITLE:
3RD FLOOR PLAN

REVISION NO.:

SHEET NO.: A2

RCA.54.LINDSAY-KENNY